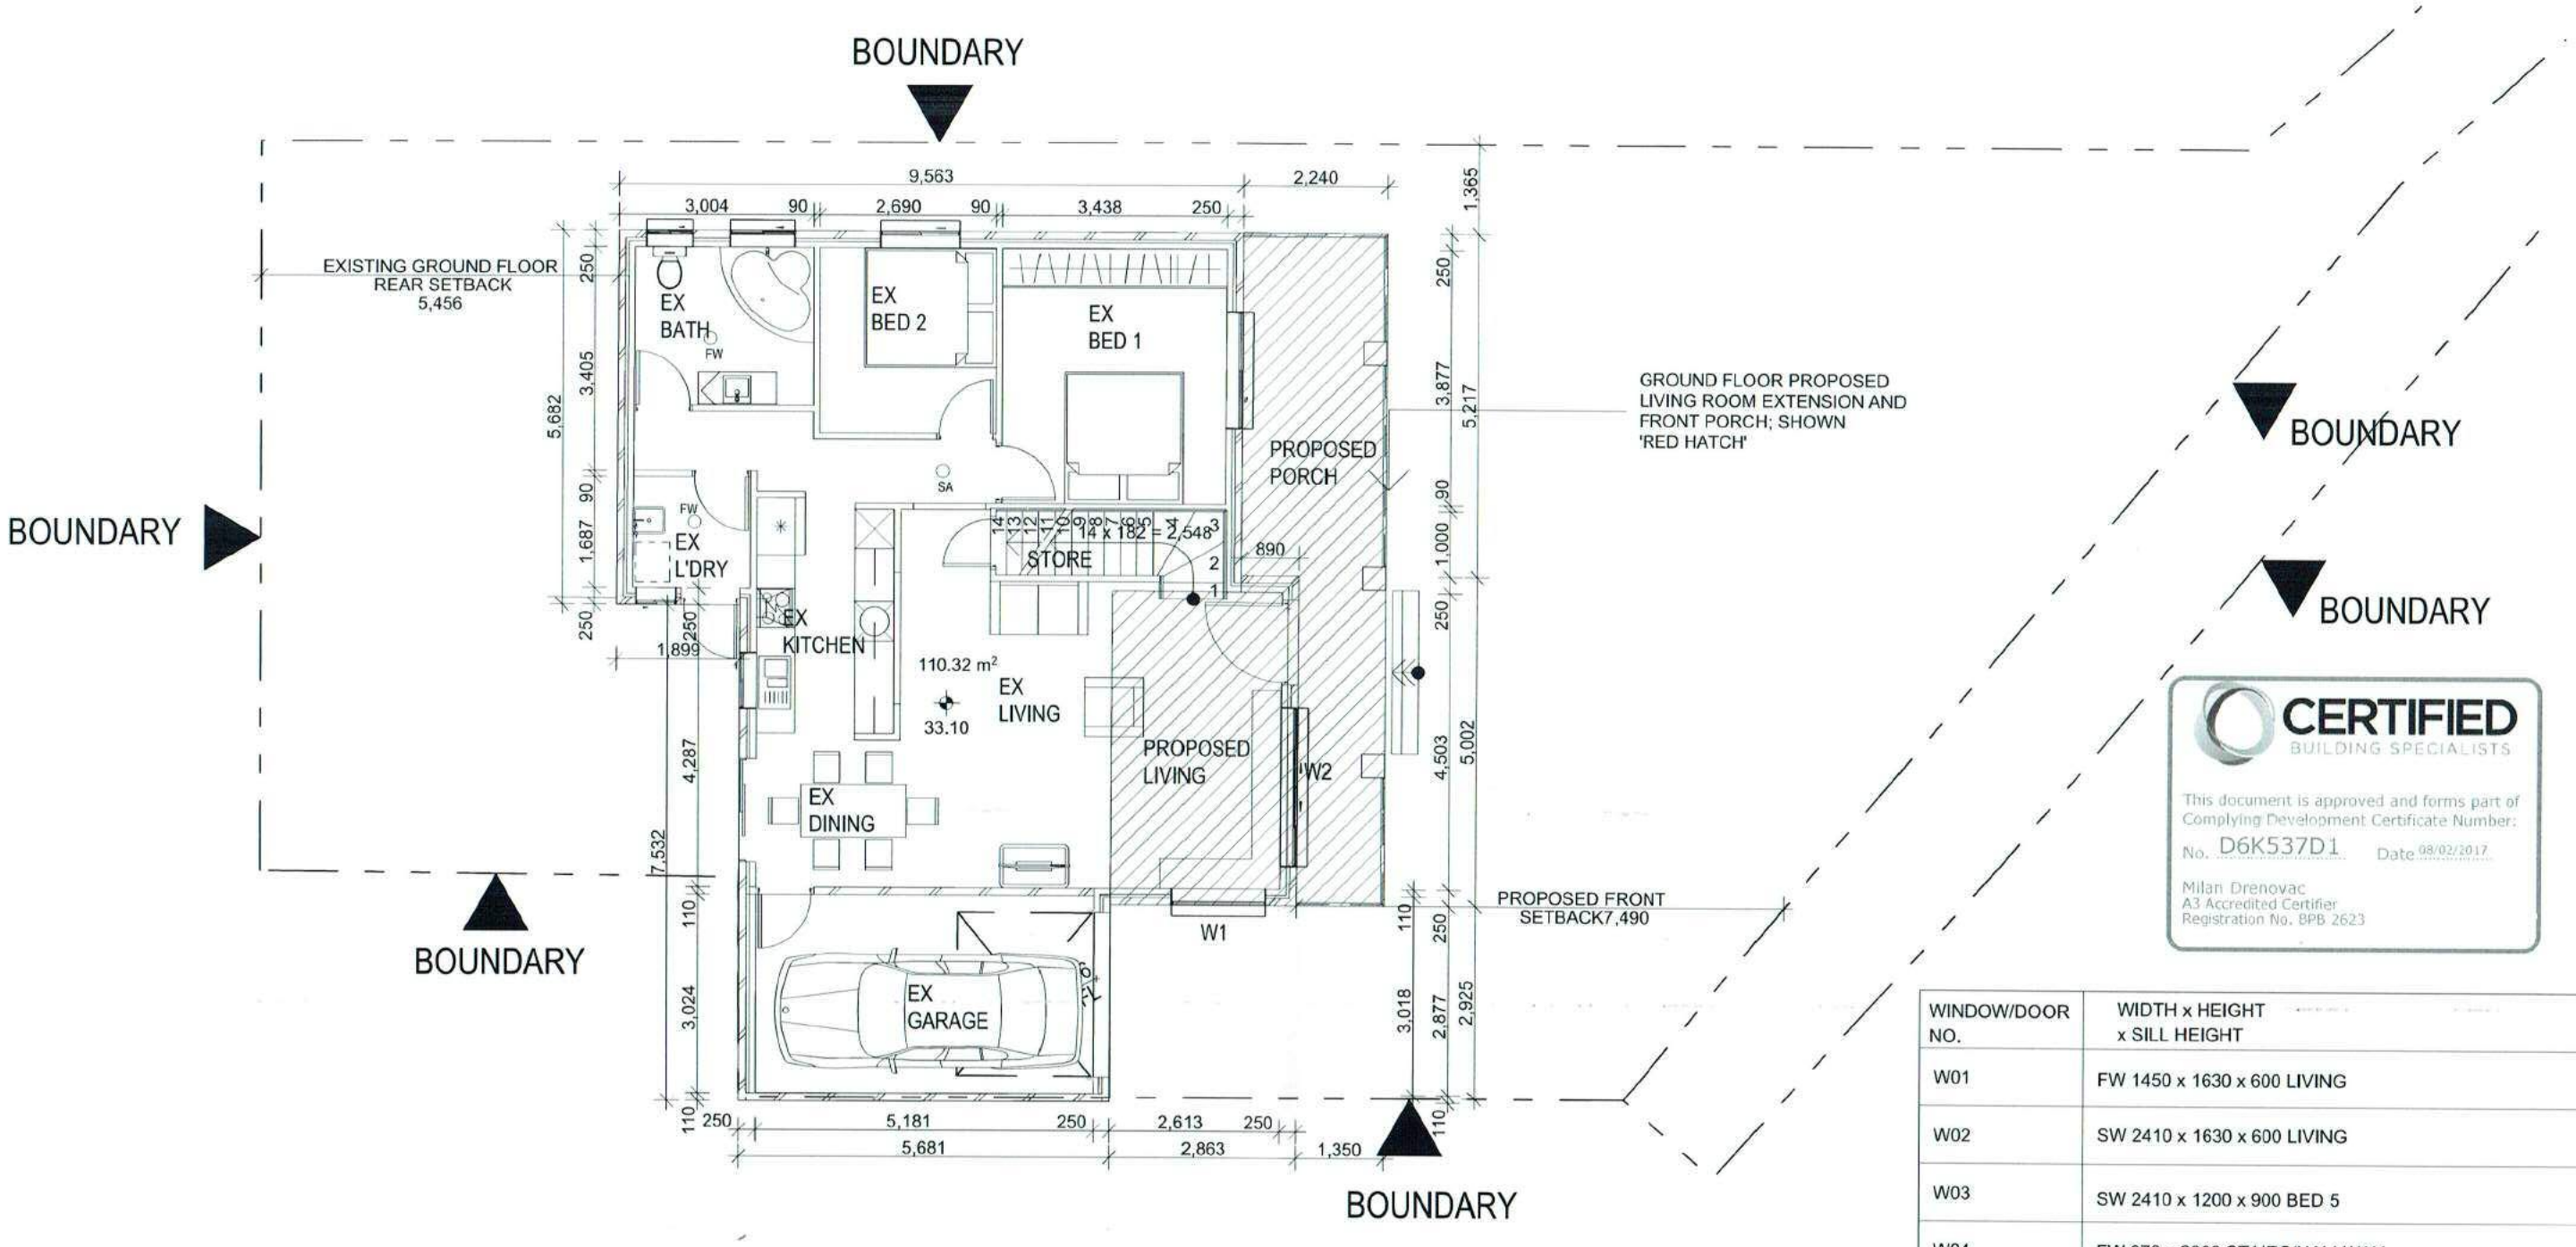

CERTIFIED
BUILDING SPECIALISTS

This document is approved and forms part of Complying Development Certificate Number:
No. D6K537D1 Date 08/02/2017

Milan Drenovac
A3 Accredited Certifier
Registration No. BPB 2623

WINDOW/DOOR NO.	WIDTH x HEIGHT x SILL HEIGHT
W01	FW 1450 x 1630 x 600 LIVING
W02	SW 2410 x 1630 x 600 LIVING
W03	SW 2410 x 1200 x 900 BED 5
W04	FW 970 x 2000 STAIRS/HALLWAY
W05	SW 1090 x 1200 x 900 BED 3
W06	850 x 700 x 1500 ENSUITE
W07	850 x 772 x 1400 BATH
W08	850 x 772 x 1400 BATH
W09	1570 x 1200 x 900 BED 4
SD1	1570 x 1200 BED 3/BALCONY

GROUND FLOOR PLAN
1:100

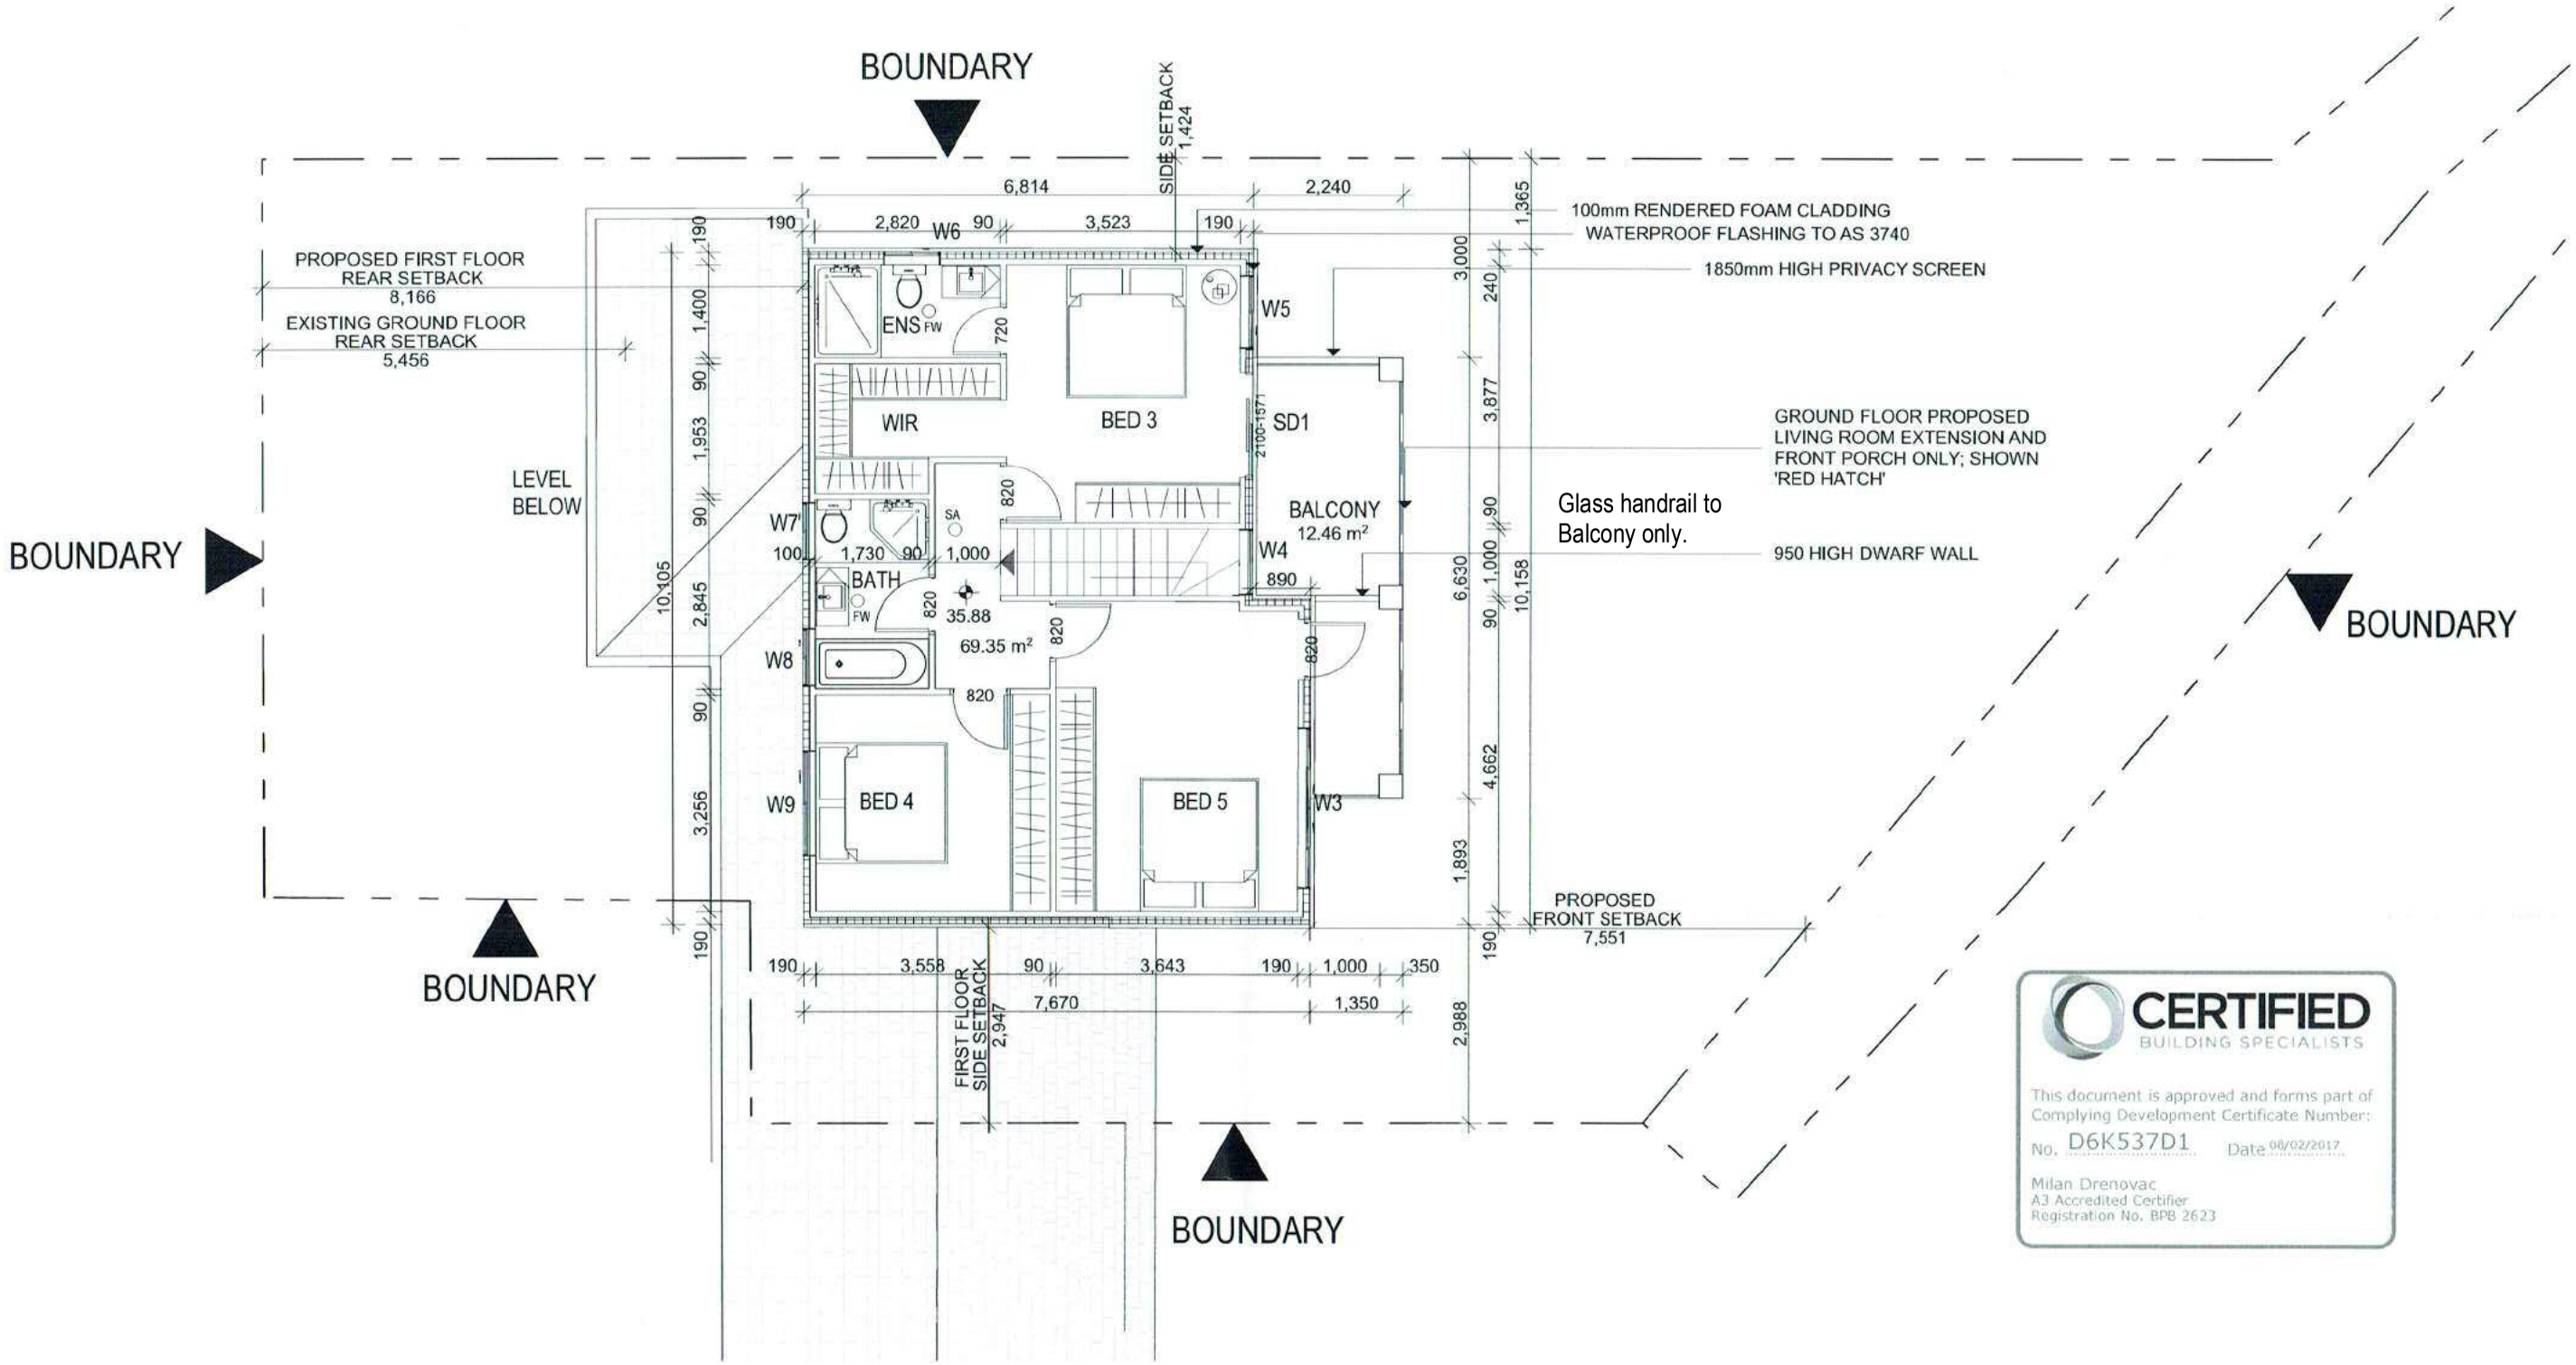

CERTIFIED
BUILDING SPECIALISTS

This document is approved and forms part of Complying Development Certificate Number:
No. D6K537D1 Date 08/02/2017

Milan Drenovac
A3 Accredited Certifier
Registration No. BPB 2623

FIRST FLOOR PLAN
1:100