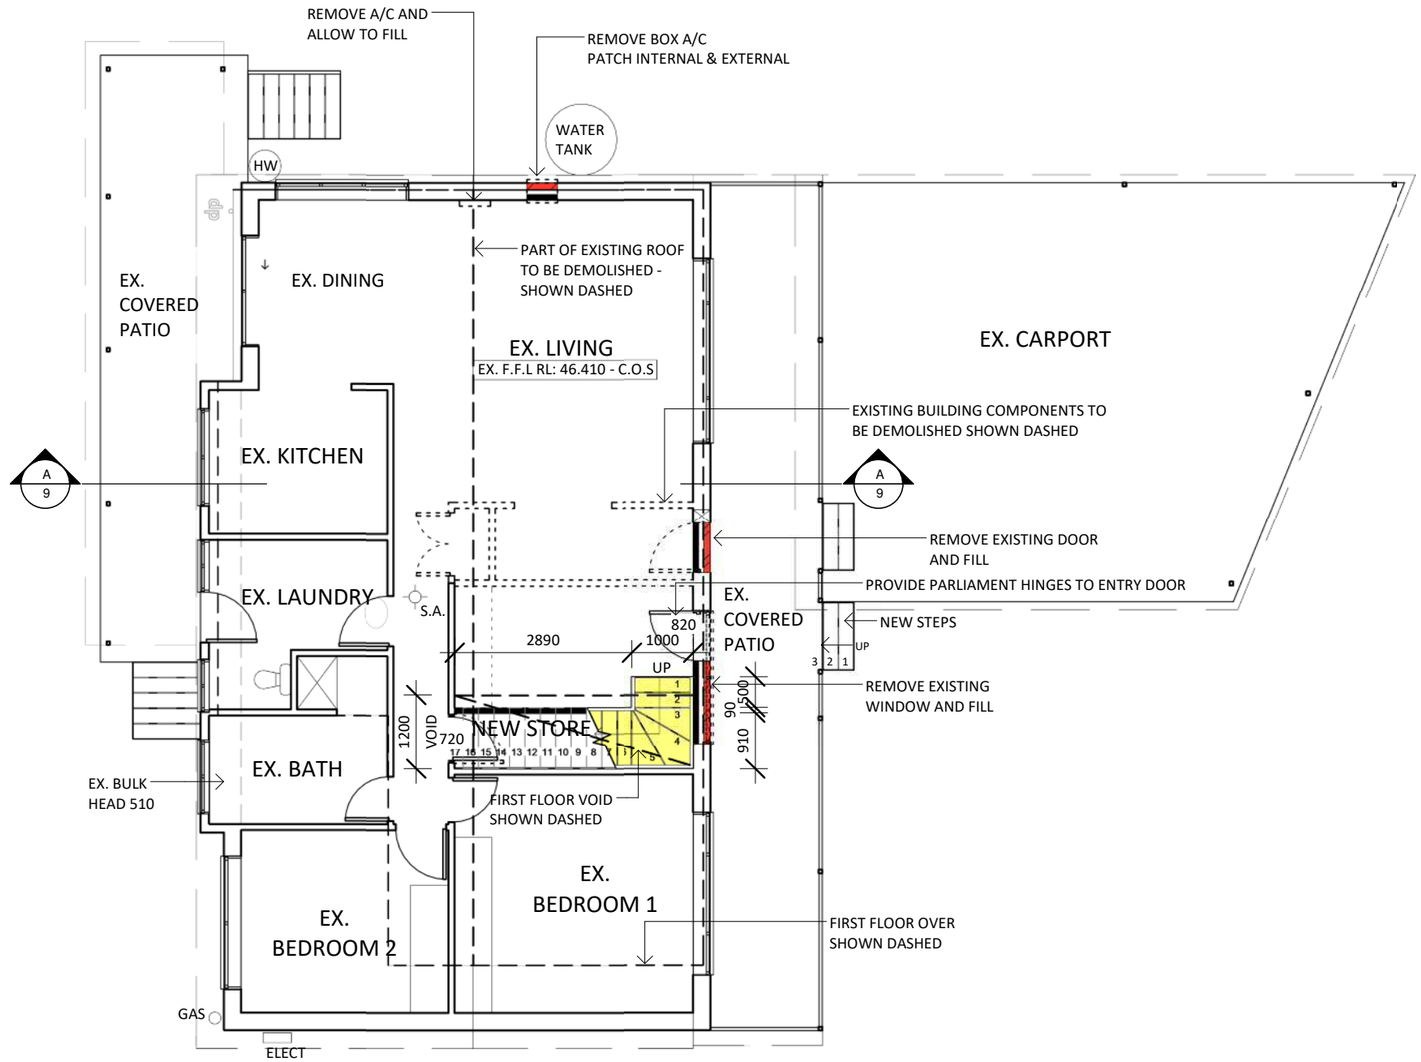

Issue:	Description:	By:	Date:
A	Issued for Review	R.S.	12.04.2018
B	Issued for Review	R.S.	31.05.2018
C	Issued for Review	S.P.	20.06.2018
1	Issued for Approval	S.P.	3.08.2018

Existing & Proposed Ground Floor Plan

Scale 1 : 100

S.A. denotes Smoke Alarm

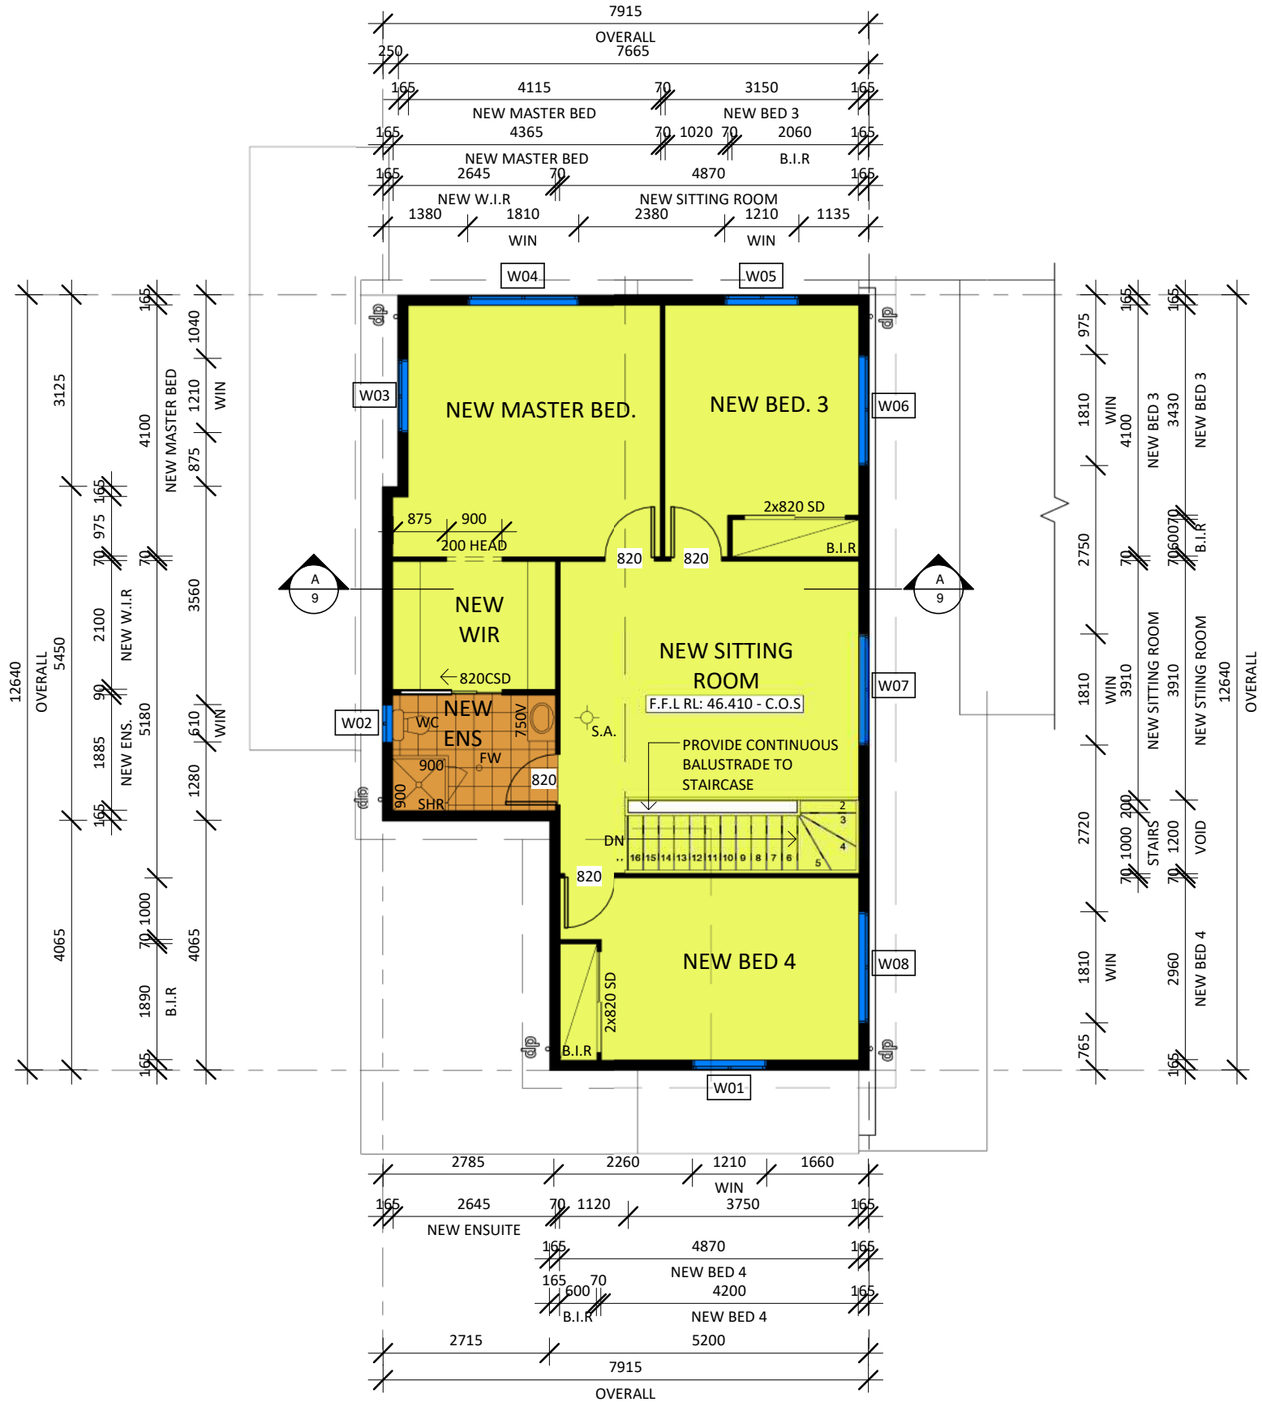

Proposed First Floor Plan

S.A. denotes Smoke Alarm

Scale 1 : 100

Issue:	Description:	By:	Date:
A	Issued for Review	R.S.	12.04.2018
B	Issued for Review	R.S.	31.05.2018
C	Issued for Review	S.P.	20.06.2018
1	Issued for Approval	S.P.	3.08.2018